


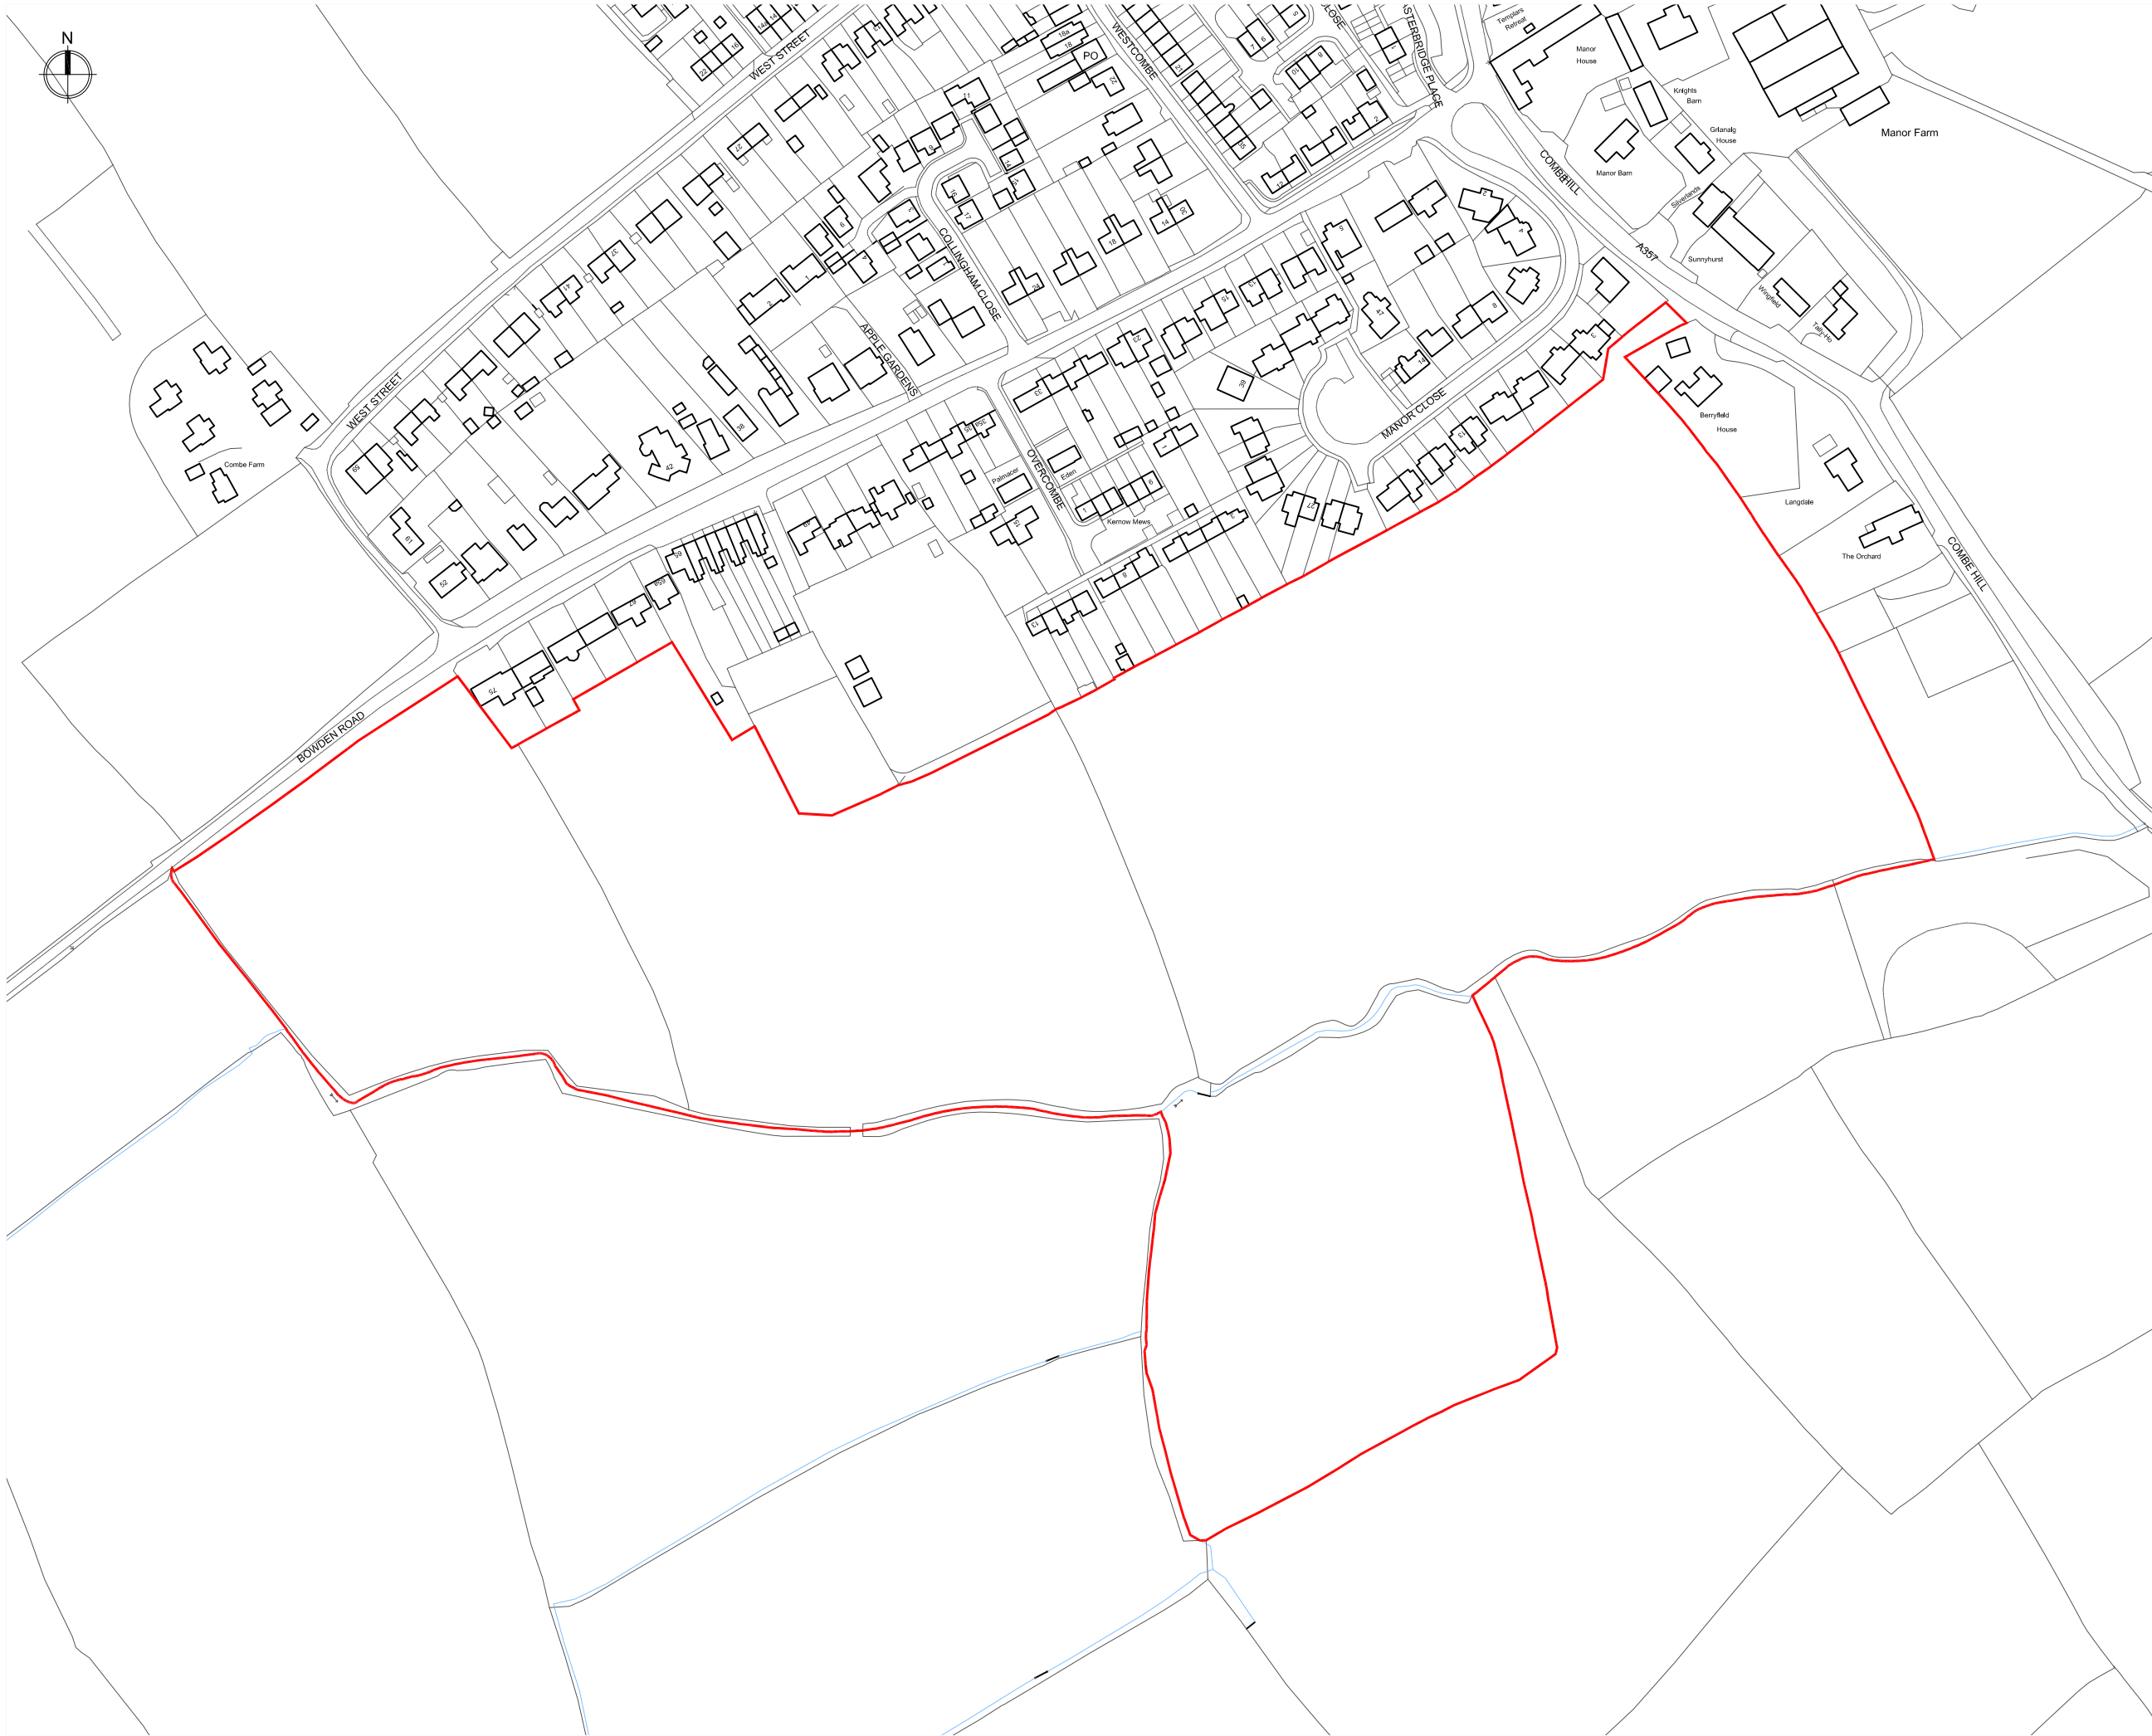

Site

LAND SOUTH OF BOWDEN ROAD, TEMPLECOMBE,

Drawing

Site location plan

Scale


1:1250@A3

Date

30.09.22

Drawing ref

1330.**01**

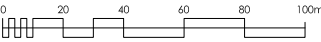

KEY

Site boundary